
PREFERRED OPTION

CONCEPT: PARALLEL LOOPS
BUSES CHARGE AT BAYS

INCLUDES
- 8 EA 40' BUS BAYS
- 4 EA 60' BUS BAYS
  -- 3 EA CHARGING BAYS
  -- 1 EA DIVISION BRT PICK UP BAY
- 144 EA PARKING STALLS (10'x24')
  -- 6 ADA STALLS
  -- 10 EV CHARGING STALLS

POSSIBLE EXPANSION
- 4 EA 40' BUS BAYS

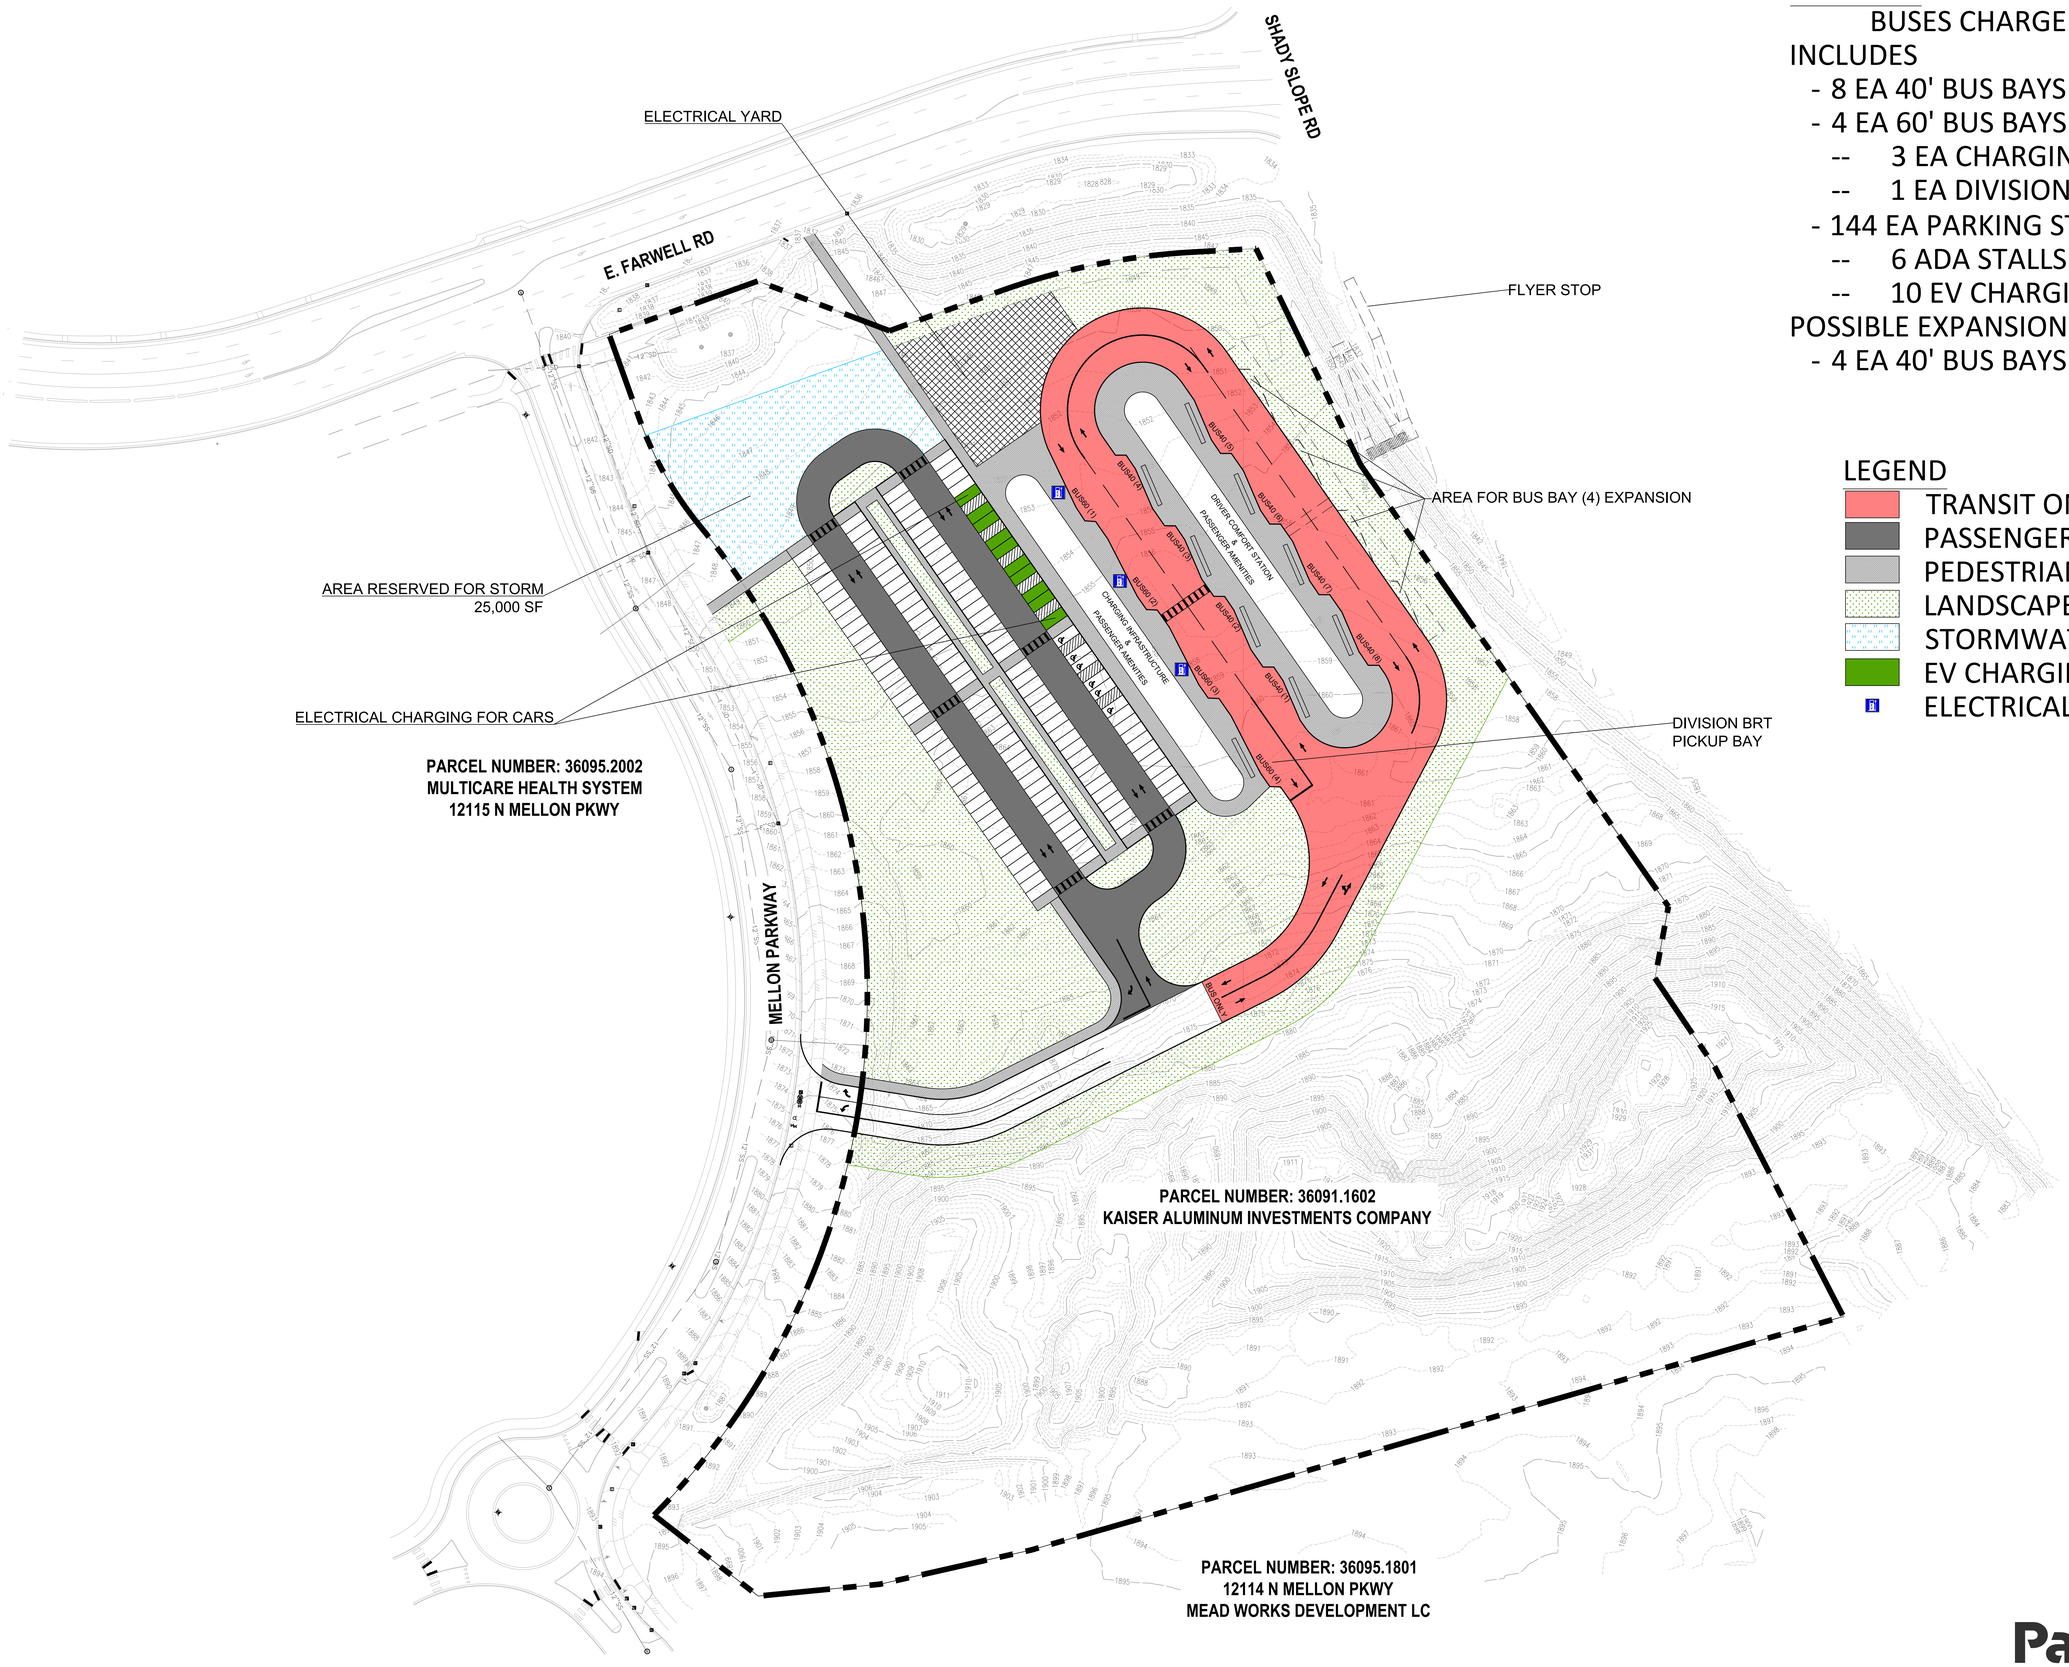

LEGEND
- TRANSIT ONLY LOOP
- PASSENGER VEHICLE LOOP
- PEDESTRIAN PAVEMENT
- LANDSCAPE
- STORMWATER FACILITY
- EV CHARGING STALL
- ELECTRICAL CHARGING BAY

N
SCALE IN FEET
0 50 100

Parametrix
MARCH 2025